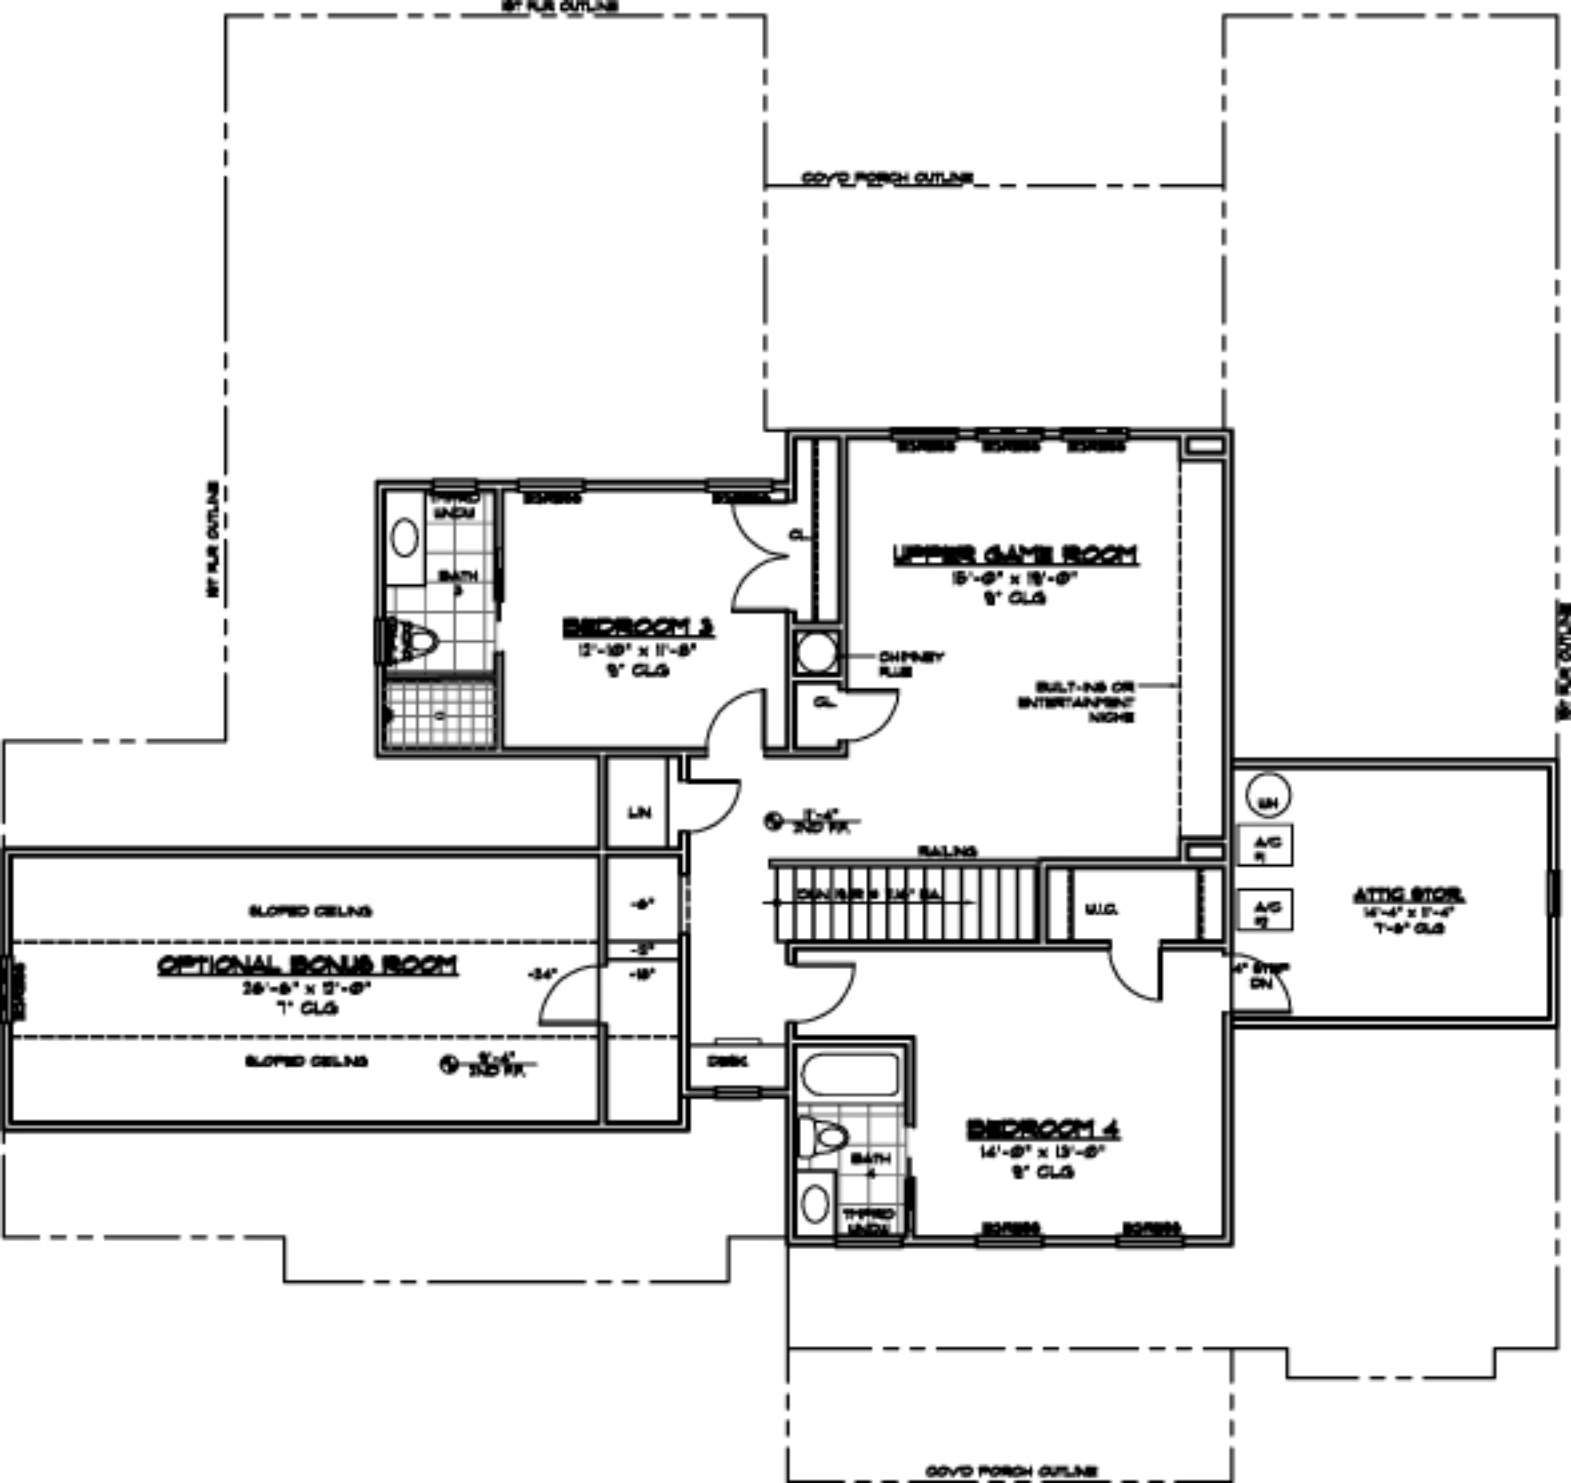
8" FLR OUTLINE
COVD PORCH OUTLINE
8" FLR OUTLINE
8" FLR OUTLINE
THRED WNDW
BATH 3
BEDROOM 3
12'-10" x 11'-8"
9' CLG
CL
UPPER GAME ROOM
15'-0" x 19'-0"
9' CLG
CHIMNEY FLUE
BUILT-INS OR ENTERTAINING NICHE
LIN
RAILING
SLOPED CEILING
OPTIONAL BONUS ROOM
26'-8" x 12'-0"
7' CLG
SLOPED CEILING
DESK
U.C.
WH
A/C 1
A/C 2
ATTIC STOR.
14'-4" x 7'-4"
7'-8" CLG
4" STEP DN
BATH 4
THRED WNDW
BEDROOM 4
14'-0" x 13'-0"
9' CLG
COVD PORCH OUTLINE